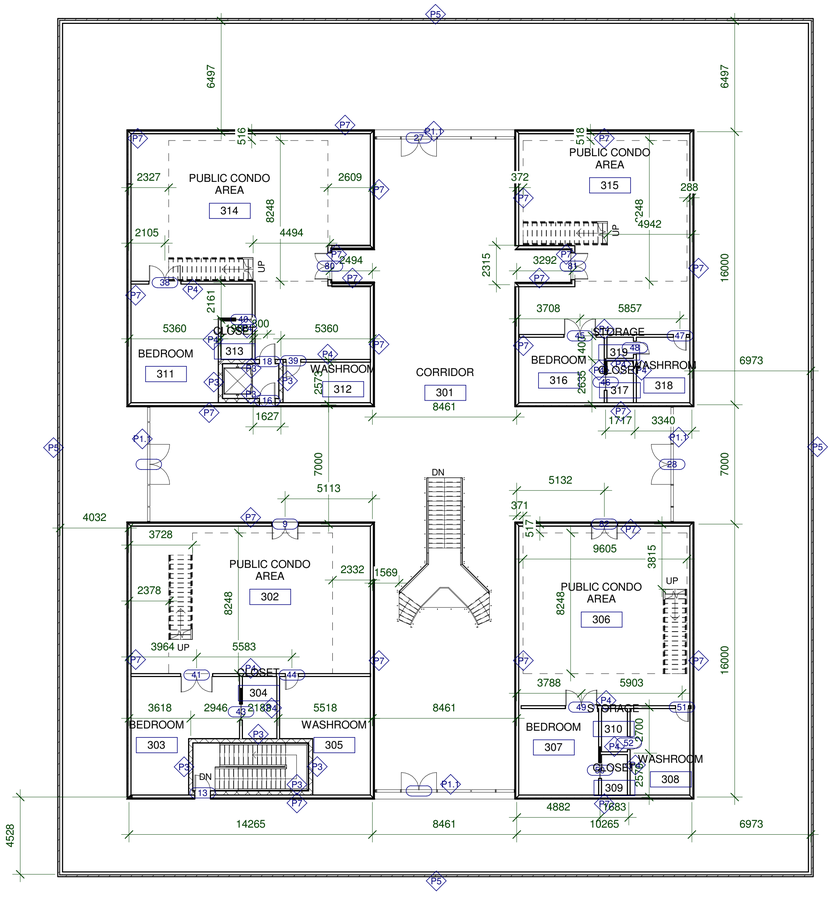

**2-Frinished second floor

1 Phase 1

1 : 150

C:\Users\Riley\Dropbox\School\Revit\Term-Project\Main-File.rvt

Sheridan

Sheridan College | Faculty of Applied Science & Technology

TRUE | CONS

CONTRACTOR IS TO CHECK AND VERIFY ALL DIMENSIONS AND CONDITIONS ON THE PROJECT AND REPORT ANY DISCREPANCIES TO THE ARCHITECT BEFORE PROCEEDING WITH THE WORK. DRAWINGS ARE NOT TO BE SCALED.

CONTRACT DOCUMENTS ARE THE COPYRIGHT OF THE CONSULTANTS AND SHALL NOT BE USED OR REPRODUCED WITHOUT AUTHORIZATION. DOCUMENTS ARE TO BE RETURNED UPON COMPLETION OF THE PROJECT.

Revision Schedule

No.	Description	Date

Seals:

Client: Mark Harris

Project: Term Project

Mississauga

Project No.: 0001

Revision No.:

Sheet Title: SECOND FLOOR PHASE 1

Drawn By: RYLEY HARRIS

Date: 11/29/16

Checked By: Checker

Sheet No.: A105

Scale: 1 : 150