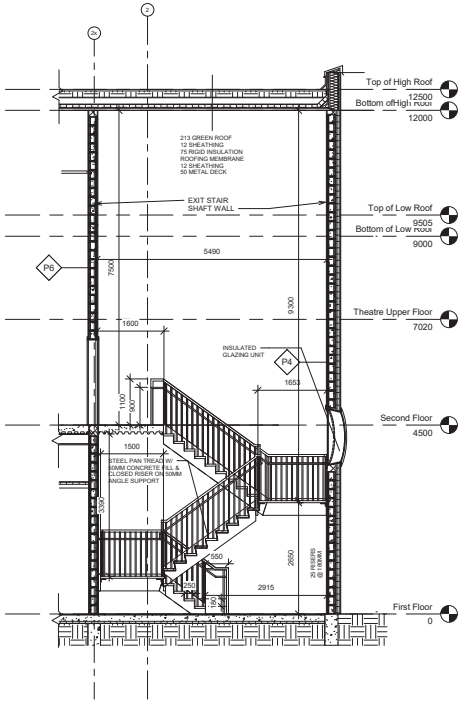

1 / A100 Stair No.3 Section

1 : 50

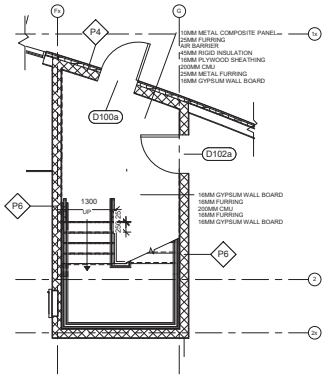

2 / A101 Stair No.3 1st Floor Plan

1 : 50

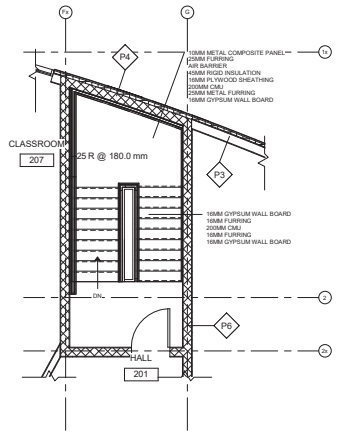

3 / A102 Stair No.3 2nd Floor Plan

1 : 50

Sheridan

Sheridan College | Faculty of Applied Science & Technology

CONTRACTOR IS TO CHECK AND VERIFY ALL DIMENSIONS AND CONDITIONS ON THE PROJECT AND REPORT ANY DISCREPANCIES TO THE ARCHITECT BEFORE PROCEEDING WITH THE WORK. DRAWINGS ARE NOT TO BE SCALED.

CONTRACT DOCUMENTS ARE THE COPYRIGHT OF THE CONSULTANTS AND SHALL NOT BE USED FOR PURPOSES NOT HOLDING AUTHORIZATION. DOCUMENTS ARE TO BE RETURNED UPON COMPLETION OF THE PROJECT.

Revision Schedule

No.	Description	Date

Seals:

Client:
Owner

Project:
BIRD'S NEST C.C.
Ninth Line, Mississauga

Project No.:	Revision No.:
0001	

Sheet Title:
Stair No. 3

Drawn By:	Date:
Joshua Manalo	08/13/17
Checked By:	Sheet No.:
Checker	A401
Scale: 1 : 50	