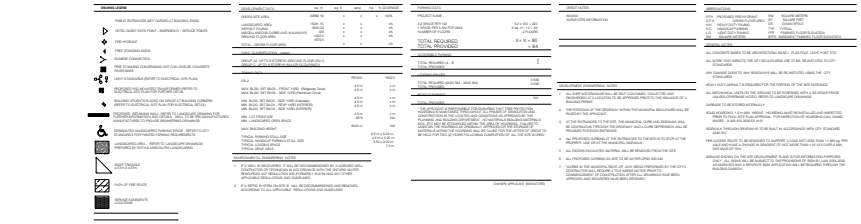

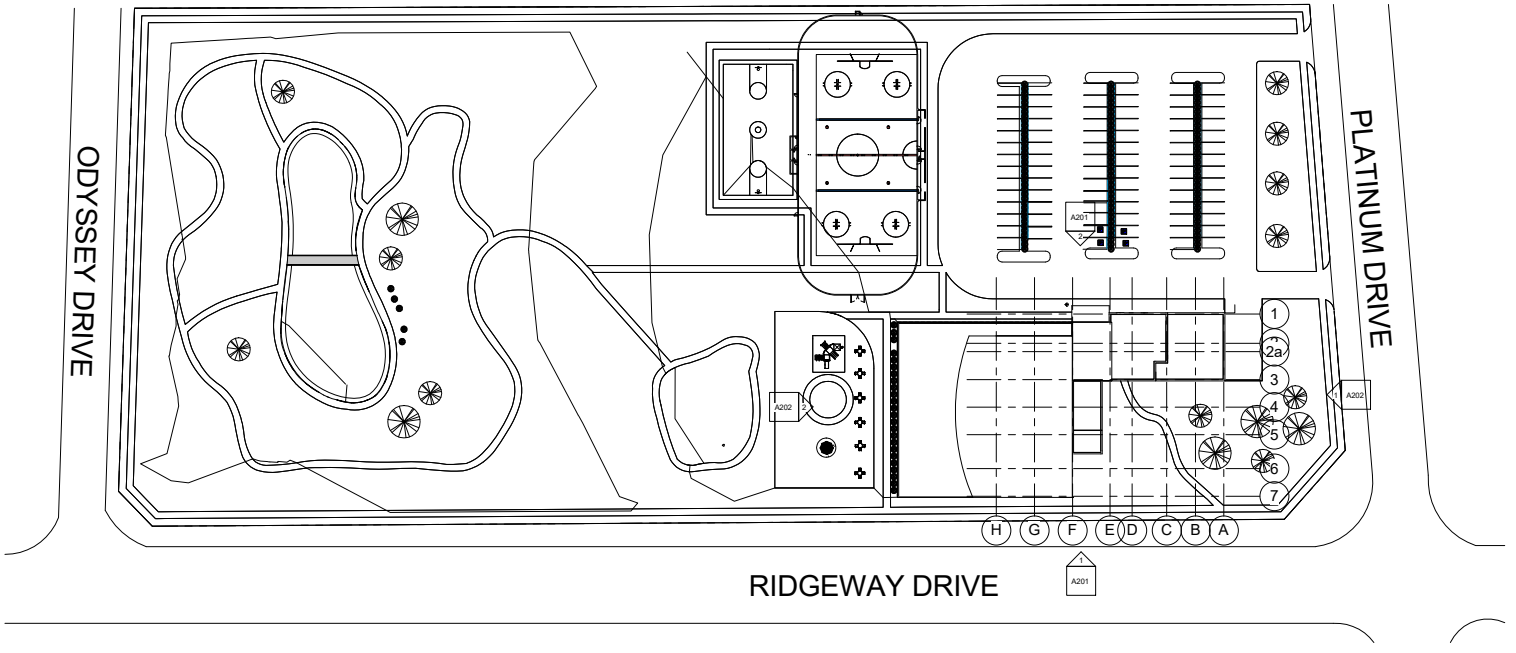

AUTODESK.

www.autodesk.com/revit

Consultant Address Address Phone Fax e-mail	Consultant Address Address Phone Fax e-mail
Consultant Address Address Phone Fax e-mail	Consultant Address Address Phone Fax e-mail

No.	Description	Date

Major Project

Phase 2

Site Plan

Project number	Project Number
Date	2016/08/15
Drawn by	Team 8
Checked by	Checker

A00

Scale 1 : 500

4/14/2017 4:26:02 PM

AUTODESK.

www.autodesk.com/revit

Consultant	Consultant
Address	Address
Address	Address
Phone	Phone
Fax	Fax
e-mail	e-mail

Consultant	Consultant
Address	Address
Address	Address
Phone	Phone
Fax	Fax
e-mail	e-mail

No.	Description	Date

Major Project

Phase 2

Ground Floor

Project number	Project Number
Date	2016/08/15
Drawn by	Team 8
Checked by	Checker

A102

Scale 1 : 100

4/14/2017 4:26:06 PM

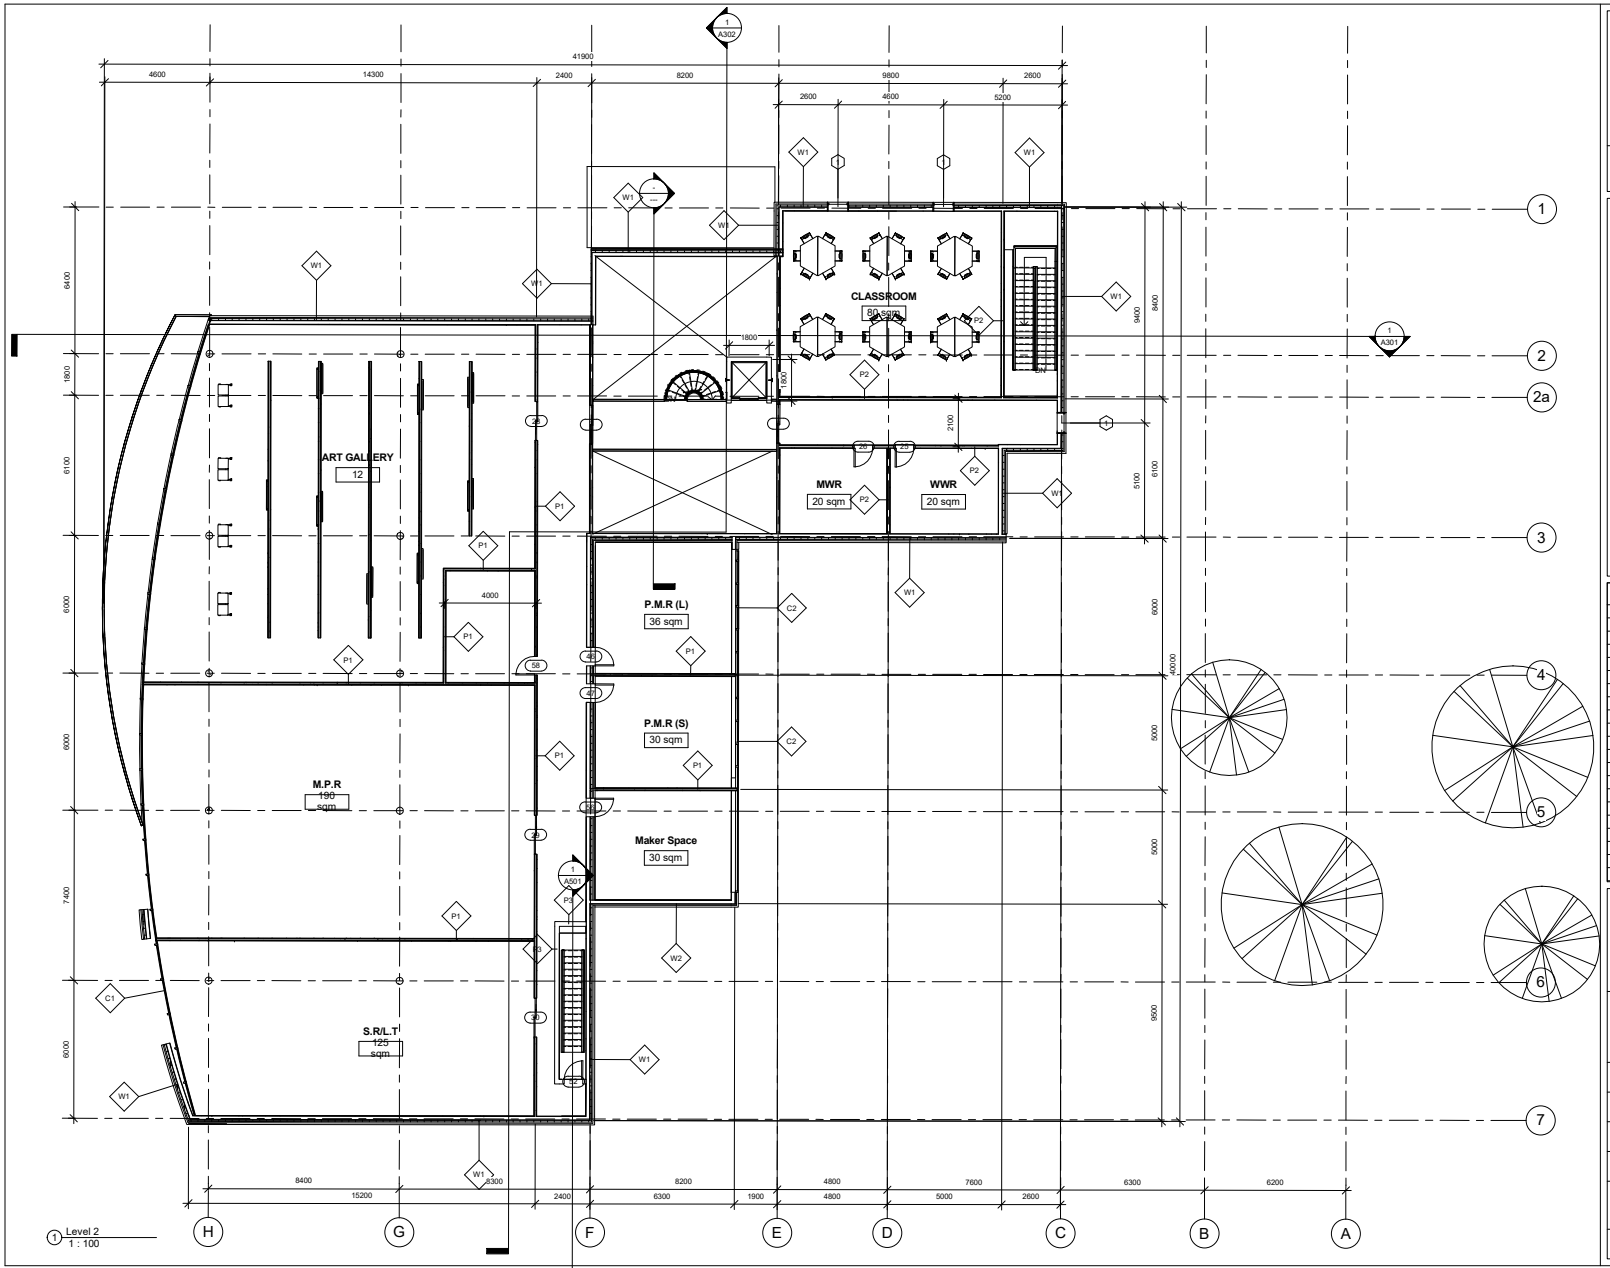

AUTODESK

www.autodesk.com/revit

Consultant	Consultant
Address	Address
Address	Address
Phone	Phone
Fax	Fax
e-mail	e-mail

Consultant	Consultant
Address	Address
Address	Address
Phone	Phone
Fax	Fax
e-mail	e-mail

No.	Description	Date

Major Project

Phase 2

Second Floor

Project number	Project Number
Date	2016/08/15
Drawn by	Team 8
Checked by	Checker

A103

Scale 1 : 100

4/14/2017 4:26:07 PM

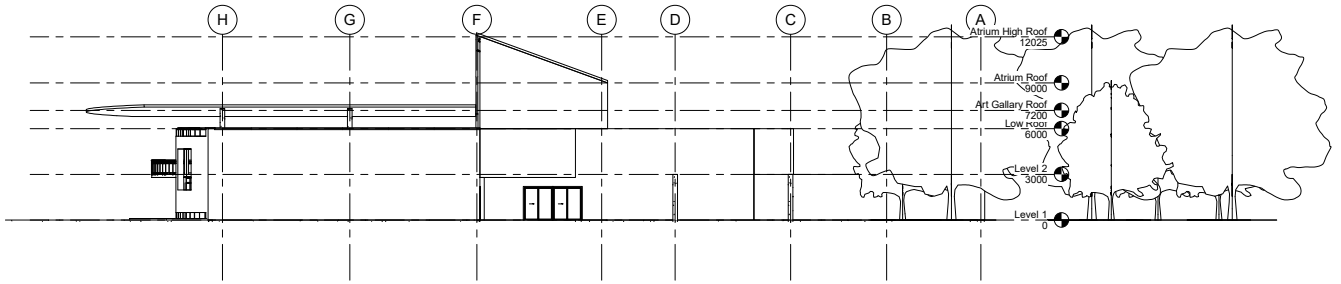

1 East
1 : 150

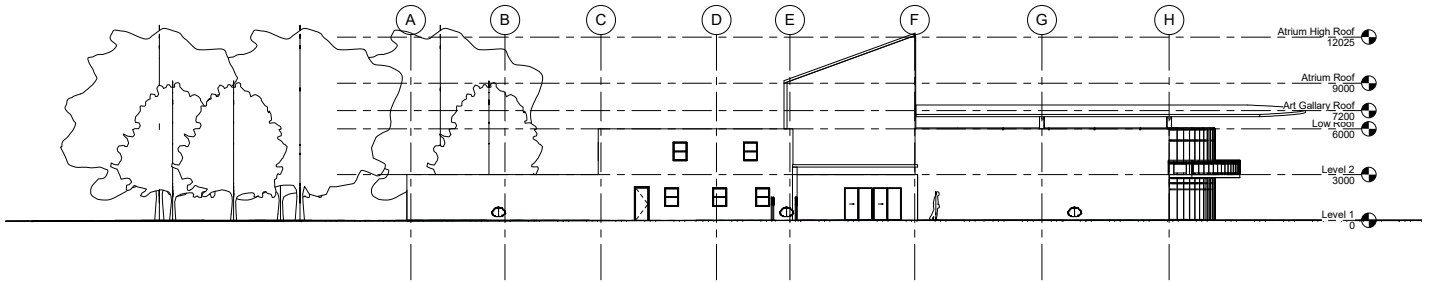

2 West
1 : 150

AUTODESK.

www.autodesk.com/revit

Consultant	Consultant
Address	Address
Address	Address
Phone	Phone
Fax	Fax
e-mail	e-mail

Consultant	Consultant
Address	Address
Address	Address
Phone	Phone
Fax	Fax
e-mail	e-mail

No.	Description	Date

Major Project

Phase 2

E/W Elevation

Project number	Project Number
Date	2016/08/15
Drawn by	Team 8
Checked by	Checker

A201

Scale 1 : 150

4/14/2017 4:26:08 PM

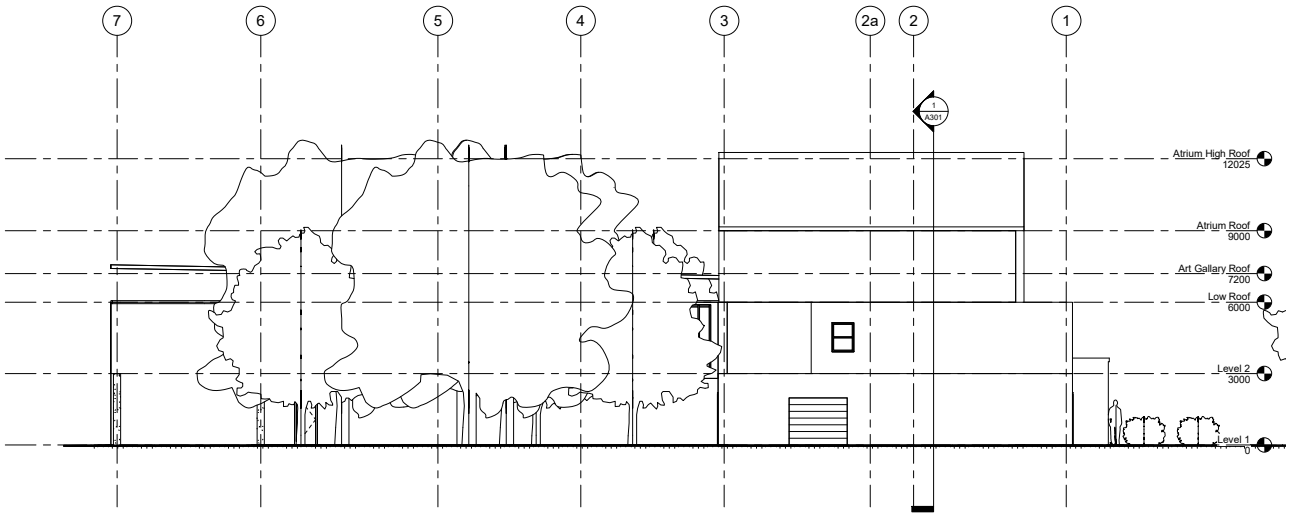

1 North
1 : 96

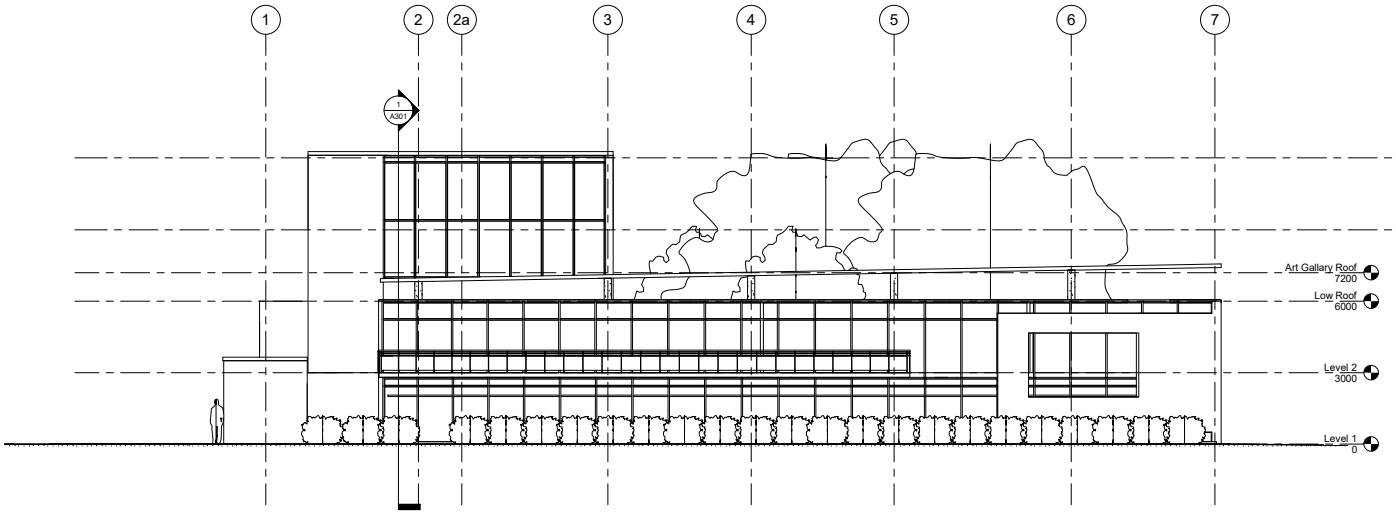

2 South
1 : 96

AUTODESK.

www.autodesk.com/revit

Consultant	Consultant
Address	Address
Address	Address
Phone	Phone
Fax	Fax
e-mail	e-mail

Consultant	Consultant
Address	Address
Address	Address
Phone	Phone
Fax	Fax
e-mail	e-mail

No.	Description	Date

Major Project

Phase 2

N/S Elevation

Project number	Project Number
Date	2016/08/15
Drawn by	Team 8
Checked by	Checker

A202

Scale 1 : 96

4/14/2017 4:26:10 PM

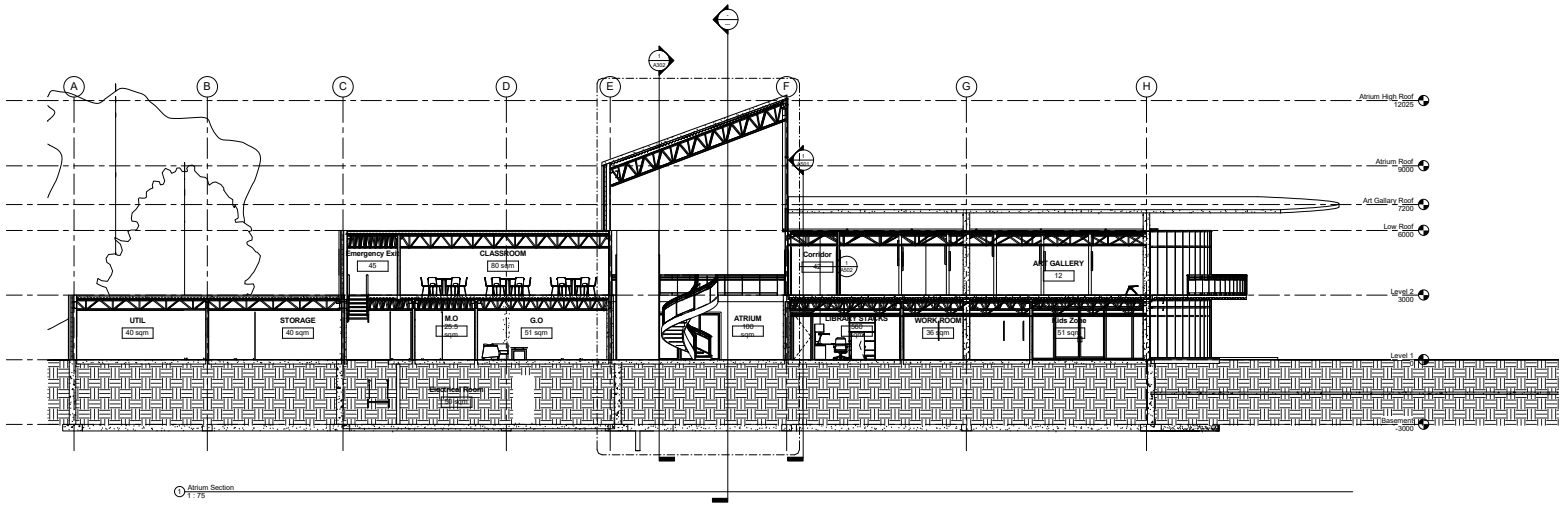

1 Atrium Section
1 : 75

AUTODESK.

www.autodesk.com/revit

Consultant
Address
Address
Phone
Fax
e-mail

Consultant
Address
Address
Phone
Fax
e-mail

Consultant
Address
Address
Phone
Fax
e-mail

Consultant
Address
Address
Phone
Fax
e-mail

Consultant
Address
Address
Phone
Fax
e-mail

No.	Description	Date

Major Project

Phase 2

Atrium Bldg. Section

Project number	Project Number
Date	2016/08/15
Drawn by	Team 8
Checked by	Checker

A301

Scale 1 : 75

4/14/2017 4:26:13 PM

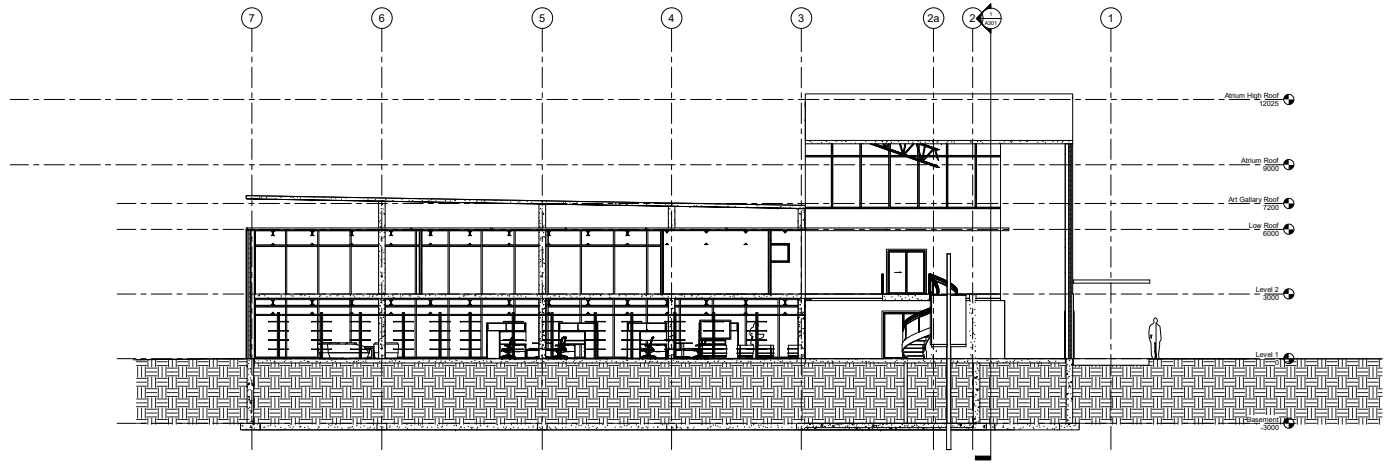

1 Lib/Atrium Section
1 : 75

AUTODESK.

www.autodesk.com/revit

Consultant
Address
Address
Phone
Fax
e-mail

Consultant
Address
Address
Phone
Fax
e-mail

Consultant
Address
Address
Phone
Fax
e-mail

Consultant
Address
Address
Phone
Fax
e-mail

Consultant
Address
Address
Phone
Fax
e-mail

No.	Description	Date

Major Project

Phase 2

Library Bldg. Section

Project number	Project Number
Date	2016/08/15
Drawn by	Team 8
Checked by	Checker

A302

Scale 1 : 75

4/14/2017 4:26:14 PM

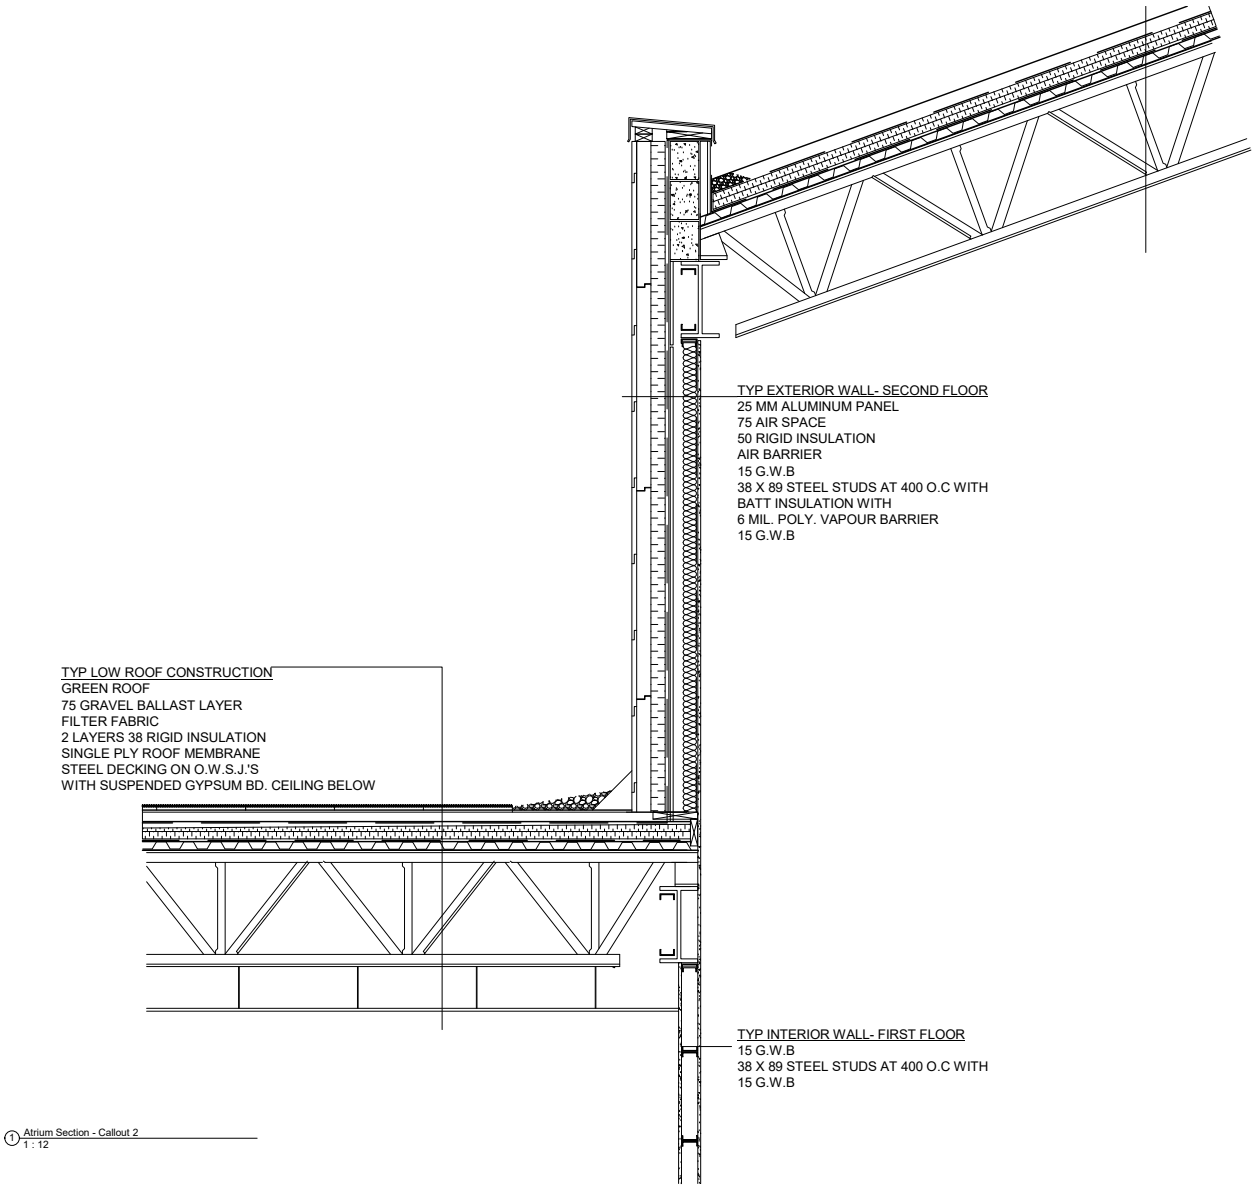

1 Atrium Section - Callout 2
1 : 12

AUTODESK.

www.autodesk.com/revit

Consultant
Address
Address
Phone
Fax
e-mail

Consultant
Address
Address
Phone
Fax
e-mail

Consultant
Address
Address
Phone
Fax
e-mail

Consultant
Address
Address
Phone
Fax
e-mail

No.	Description	Date

Major Project

Phase 2

Wall Section 1

Project number	Project Number
Date	2016/08/15
Drawn by	Team 8
Checked by	Checker

A303

Scale 1 : 12

4/14/2017 4:26:14 PM

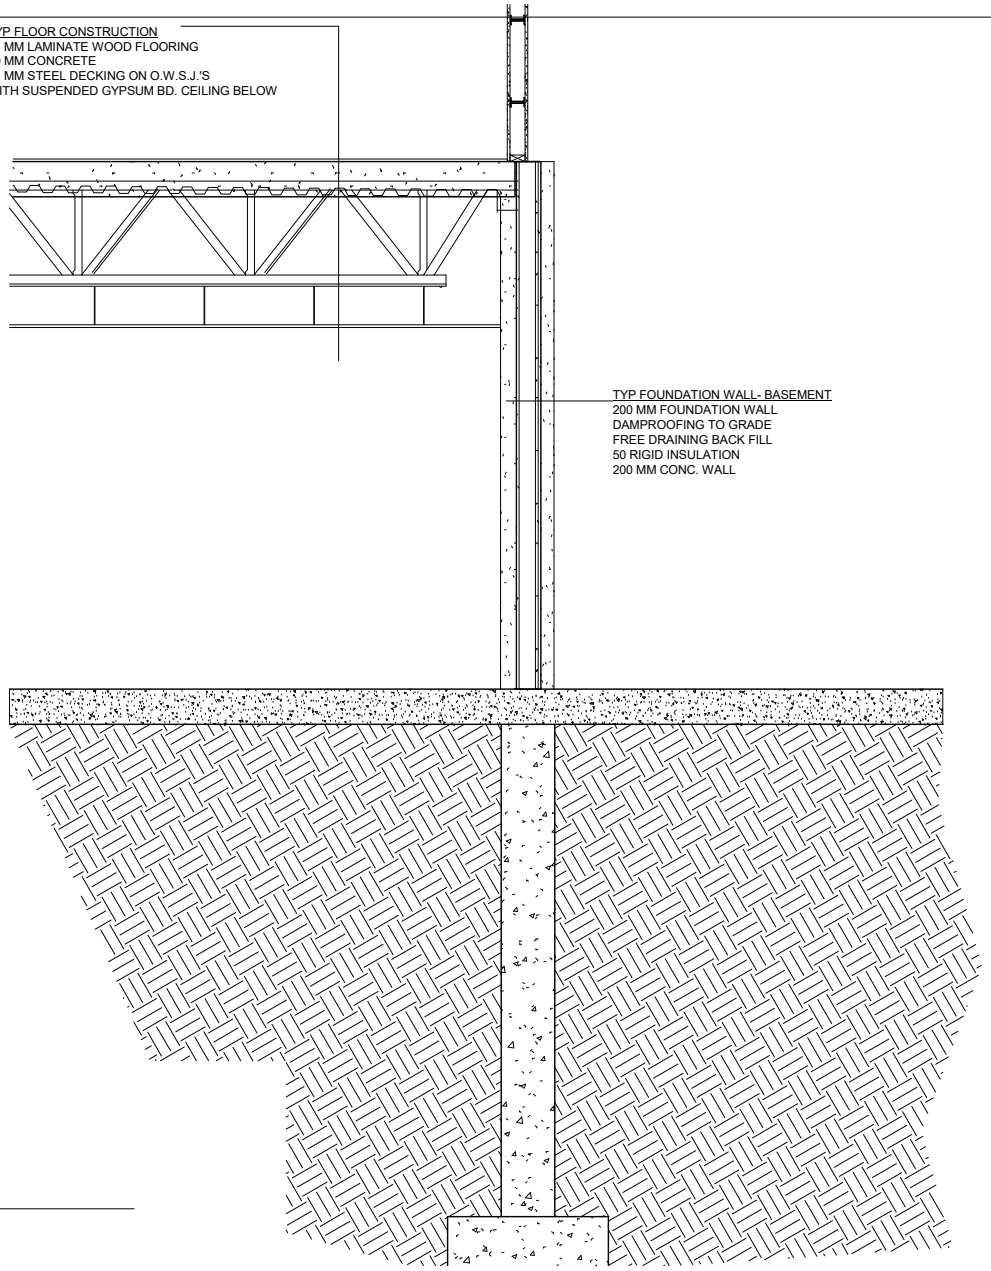

1 Atrium Section - Callout 2 Copy 1
1 : 13

AUTODESK.

www.autodesk.com/revit

Consultant
Address
Address
Phone
Fax
e-mail

Consultant
Address
Address
Phone
Fax
e-mail

Consultant
Address
Address
Phone
Fax
e-mail

Consultant
Address
Address
Phone
Fax
e-mail

No.	Description	Date

Major Project

Phase 2

Wall Section 2

Project number	Project Number
Date	2016/08/15
Drawn by	Team 8
Checked by	Checker

A304

Scale 1 : 13

4/14/2017 4:26:15 PM

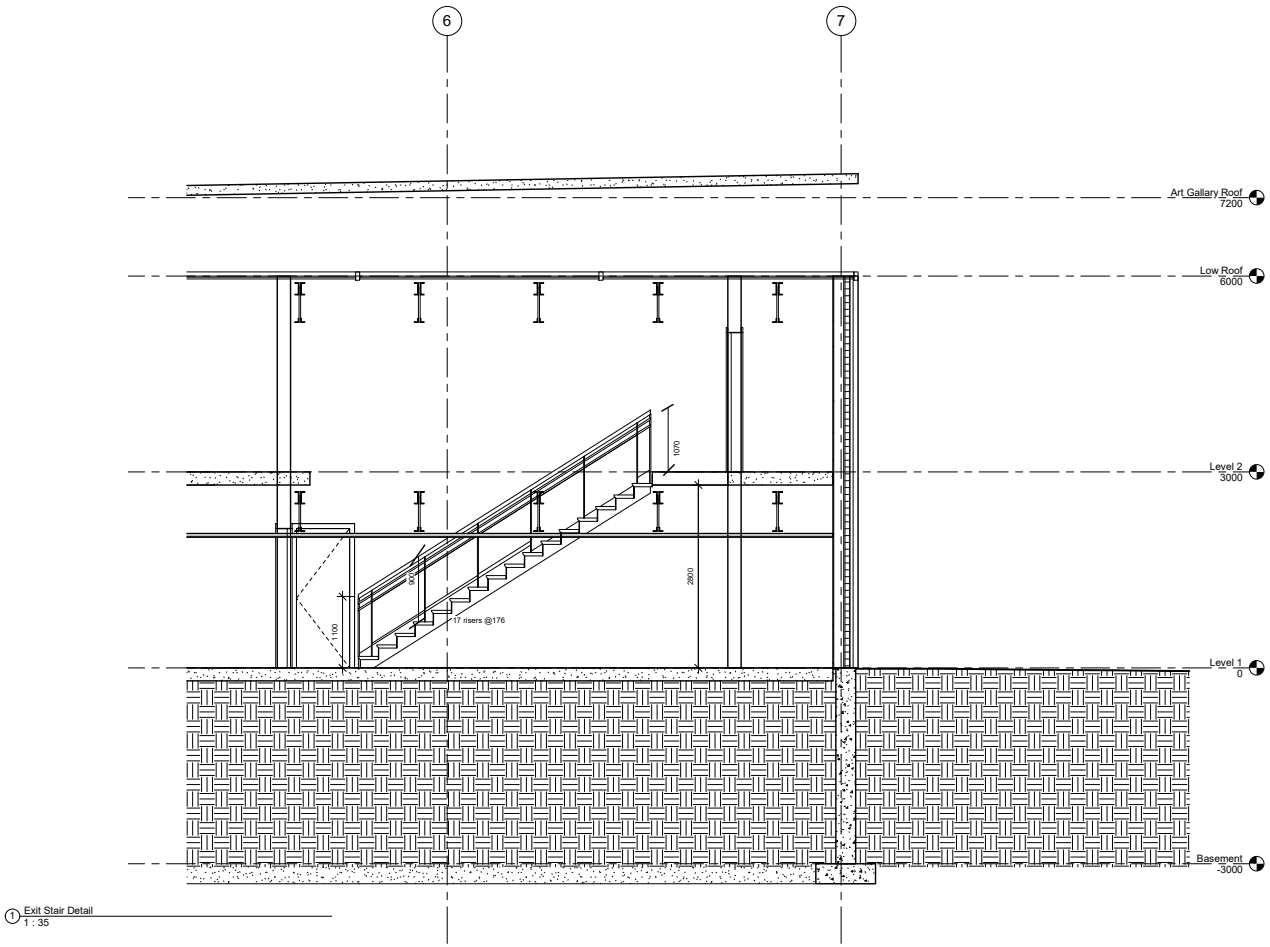

1 Exit Stair Detail
1 : 35

AUTODESK.

www.autodesk.com/revit

Consultant	Consultant
Address	Address
Address	Address
Phone	Phone
Fax	Fax
e-mail	e-mail

Consultant	Consultant
Address	Address
Address	Address
Phone	Phone
Fax	Fax
e-mail	e-mail

No.	Description	Date

Major Project

Phase 2

Exit Stair Detail

Project number	Project Number
Date	2016/08/15
Drawn by	Team 8
Checked by	Checker

A501

Scale 1 : 35

4/14/2017 4:26:15 PM

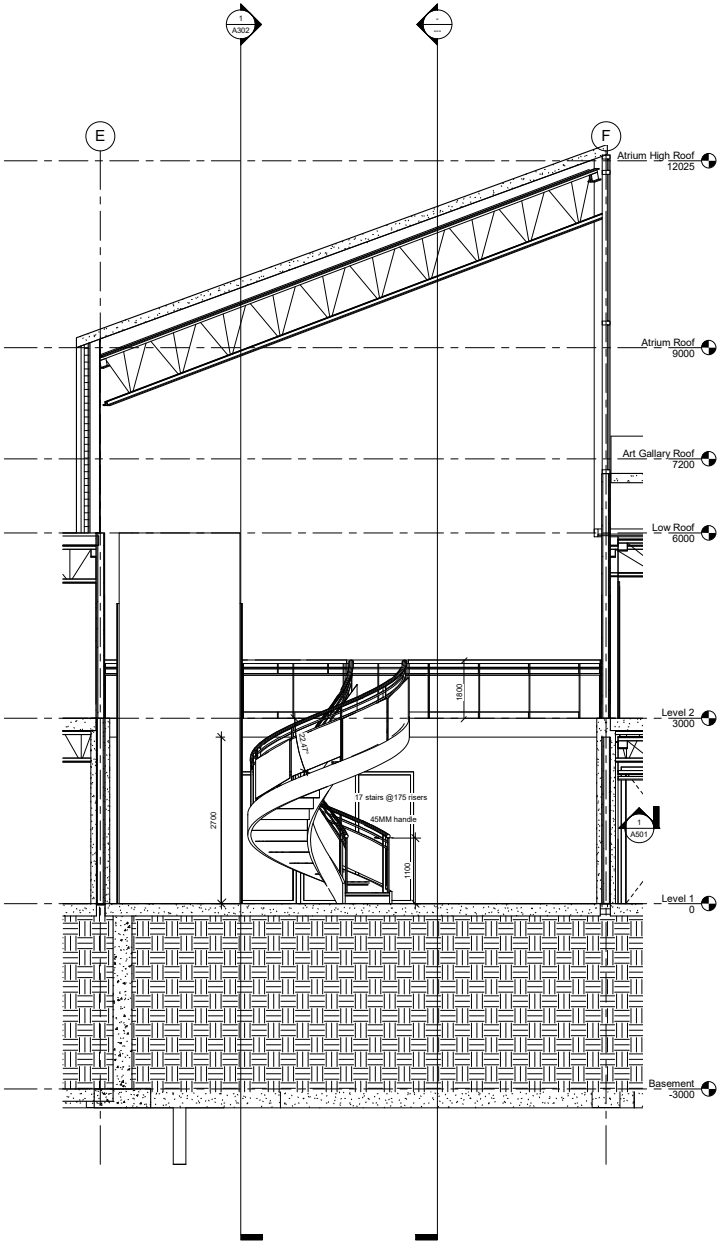

1 Grand Stair Detail
1 : 37

AUTODESK.

www.autodesk.com/revit

Consultant
Address
Address
Phone
Fax
e-mail

Consultant
Address
Address
Phone
Fax
e-mail

Consultant
Address
Address
Phone
Fax
e-mail

Consultant
Address
Address
Phone
Fax
e-mail

No.	Description	Date

Major Project

Phase 2

Grand Stair Detail

Project number	Project Number
Date	2016/08/15
Drawn by	Team 8
Checked by	Checker

A502

Scale 1 : 37

4/14/2017 4:26:16 PM

TYP ROOF CONSTRUCTION
75 GRAVEL BALLAST LAYER
FILTER FABRIC
2 LAYERS 38 RIGID INSULATION
SINGLE PLY ROOF MEMBRANE
STEEL DECKING ON O.W.S.J.'S
WITH SUSPENDED GYPSUM BD. CEIL

TYP EXTERIOR WALL- SECOND FLOOR
25 MM ALUMINUM PANEL
75 AIR SPACE
50 RIGID INSULATION
AIR BARRIER
15 G.W.B
38 X 89 STEEL STUDS AT 400 O.C WITH
BATT INSULATION WITH
6 MIL. POLY. VAPOUR BARRIER
15 G.W.B

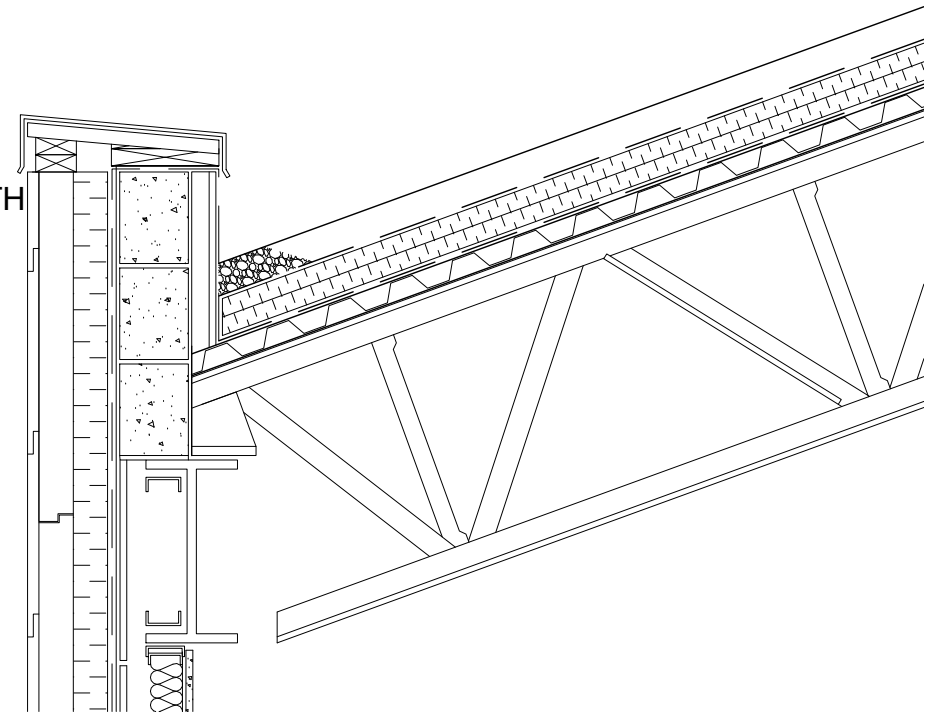

AUTODESK.

www.autodesk.com/revit

Consultant
Address
Address
Phone
Fax
e-mail

Consultant
Address
Address
Phone
Fax
e-mail

Consultant
Address
Address
Phone
Fax
e-mail

Consultant
Address
Address
Phone
Fax
e-mail

No.	Description	Date

Major Project

Phase 2

Parapet Detail

Project number	Project Number
Date	2016/08/15
Drawn by	Team 8
Checked by	Checker

A503

Scale 1 : 5

4/14/2017 4:26:16 PM

TYP LOW ROOF CONSTRUCTION
GREEN ROOF
75 GRAVEL BALLAST LAYER
FILTER FABRIC
2 LAYERS 38 RIGID INSULATION
SINGLE PLY ROOF MEMBRANE
STEEL DECKING ON O.W.S.J.'S
WITH SUSPENDED GYPSUM BD. CEILING BELOW

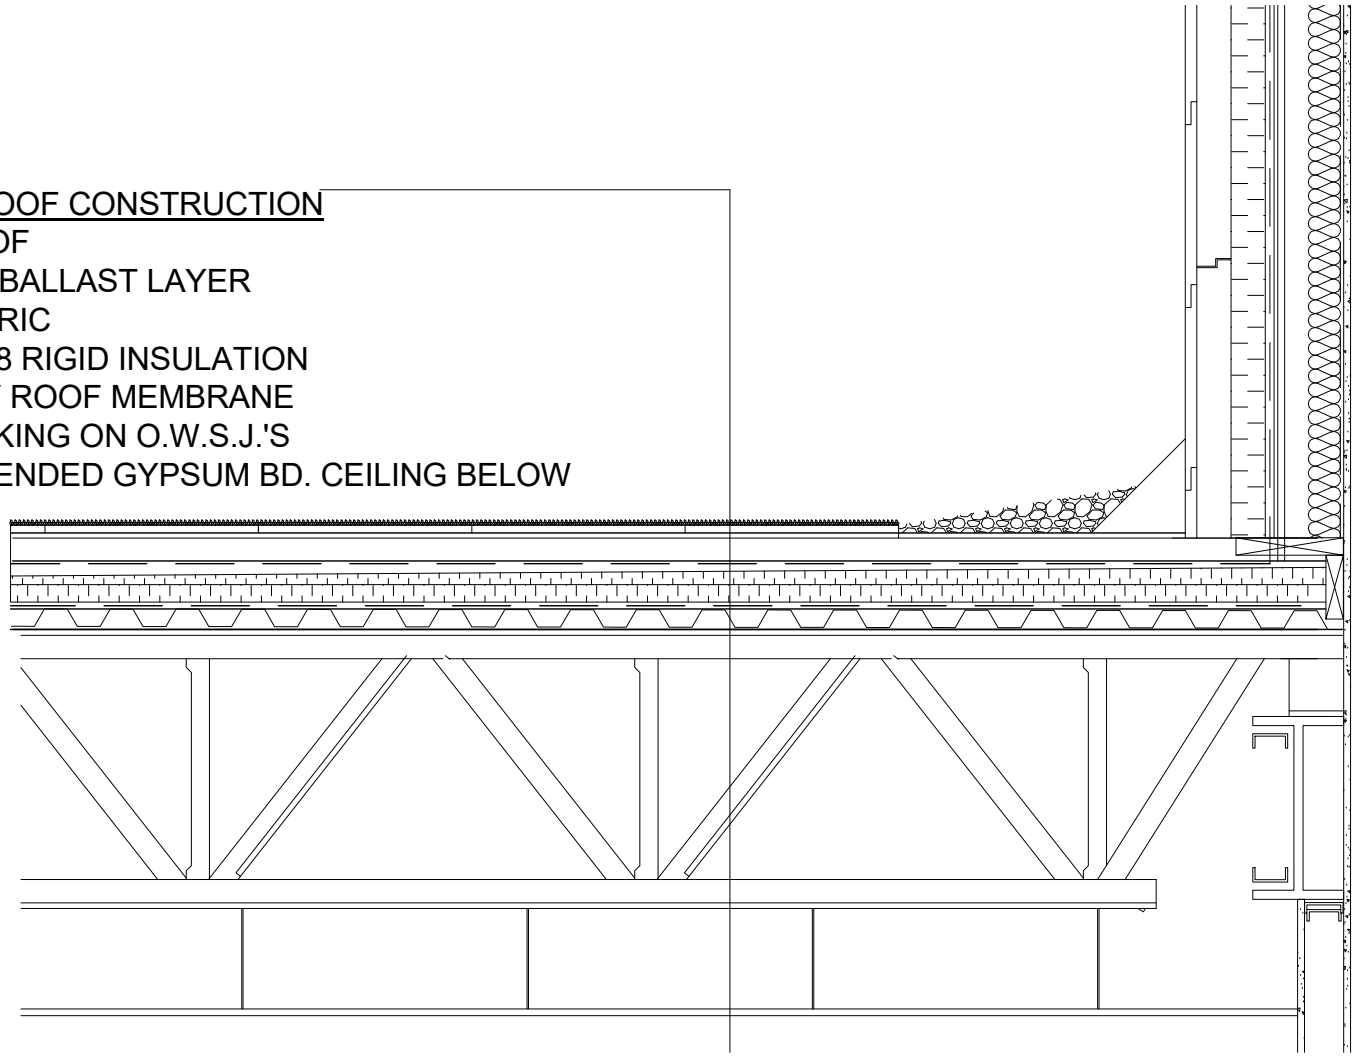

AUTODESK.

www.autodesk.com/revit

Consultant
Address
Address
Phone
Fax
e-mail

Consultant
Address
Address
Phone
Fax
e-mail

Consultant
Address
Address
Phone
Fax
e-mail

Consultant
Address
Address
Phone
Fax
e-mail

No.	Description	Date

Major Project

Phase 2

Roof @ Wall Detail

Project number	Project Number
Date	2016/08/15
Drawn by	Team 8
Checked by	Checker

A504

Scale 1 : 5

4/14/2017 4:26:16 PM