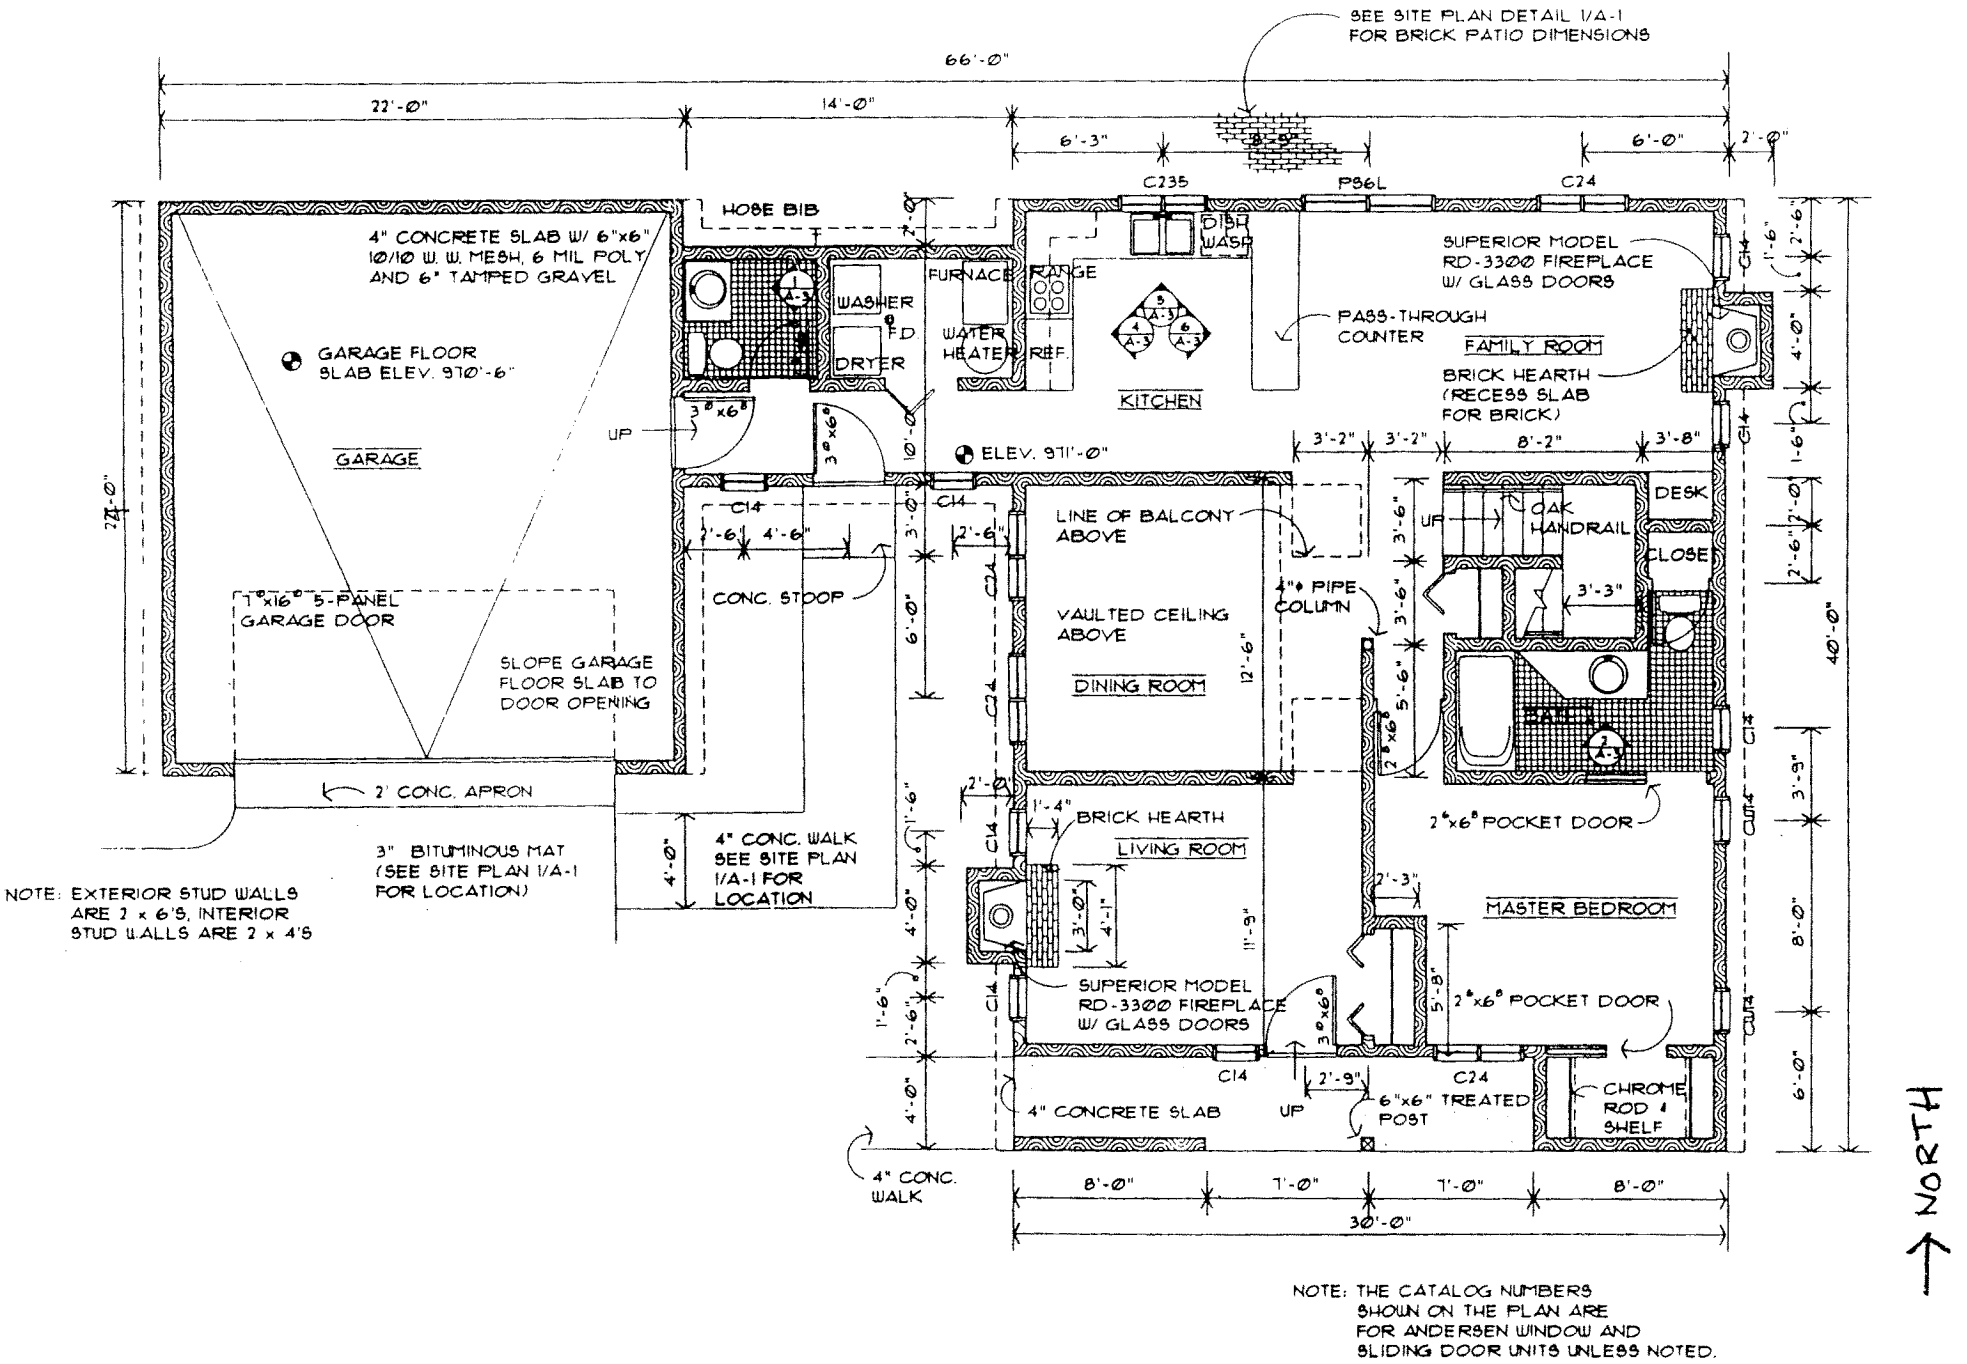
SEE SITE PLAN DETAIL 1/A-1
FOR BRICK PATIO DIMENSIONS
66'-0"
22'-0"
14'-0"
6'-3"
8'-0"
6'-0"
2'-0"
C235
P86L
C24
HOSE BIB
4" CONCRETE SLAB W/ 6"x6"
10/10 W. W. MESH, 6 MIL POLY
AND 6" TAMPED GRAVEL
GARAGE FLOOR
SLAB ELEV. 970'-6"
GARAGE
WASHER
FD
DRYER
FURNACE
WATER
HEATER
RANGE
REF.
DISH
WASH
KITCHEN
SUPERIOR MODEL
RD-3300 FIREPLACE
W/ GLASS DOORS
PASS-THROUGH
COUNTER
FAMILY ROOM
BRICK HEARTH
(RECESS SLAB
FOR BRICK)
UP
3'-2"
3'-2"
8'-2"
3'-8"
ELEV. 971'-0"
LINE OF BALCONY
ABOVE
VAULTED CEILING
ABOVE
DINING ROOM
4"ø PIPE
COLUMN
OAK
HANDRAIL
DESK
CLOSET
3'-3"
BATH
2
A-3
2'-6"x6'-8"
POCKET DOOR
7'x16' 5-PANEL
GARAGE DOOR
SLOPE GARAGE
FLOOR SLAB TO
DOOR OPENING
CONC. STOOP
7'-6"
4'-6"
2'-6"
3'-0"
6'-0"
12'-6"
2' CONC. APRON
3" BITUMINOUS MAT
(SEE SITE PLAN 1/A-1
FOR LOCATION)
4'-0"
4" CONC. WALK
SEE SITE PLAN
1/A-1 FOR
LOCATION
2'-0"
1'-4"
BRICK HEARTH
LIVING ROOM
3'-0"
4'-1"
11'-9"
2'-3"
MASTER BEDROOM
5'-8"
2'-6"x6'-8"
POCKET DOOR
SUPERIOR MODEL
RD-3300 FIREPLACE
W/ GLASS DOORS
3'-0"x6'-8"
2'-9"
6"x6" TREATED
POST
CHROME
ROD &
SHELF
4" CONCRETE SLAB
4" CONC.
WALK
8'-0"
7'-0"
7'-0"
8'-0"
30'-0"
24'-0"
40'-0"
NOTE: EXTERIOR STUD WALLS
ARE 2 x 6'S, INTERIOR
STUD WALLS ARE 2 x 4'S
NOTE: THE CATALOG NUMBERS
SHOWN ON THE PLAN ARE
FOR ANDERSEN WINDOW AND
SLIDING DOOR UNITS UNLESS NOTED.
NORTH