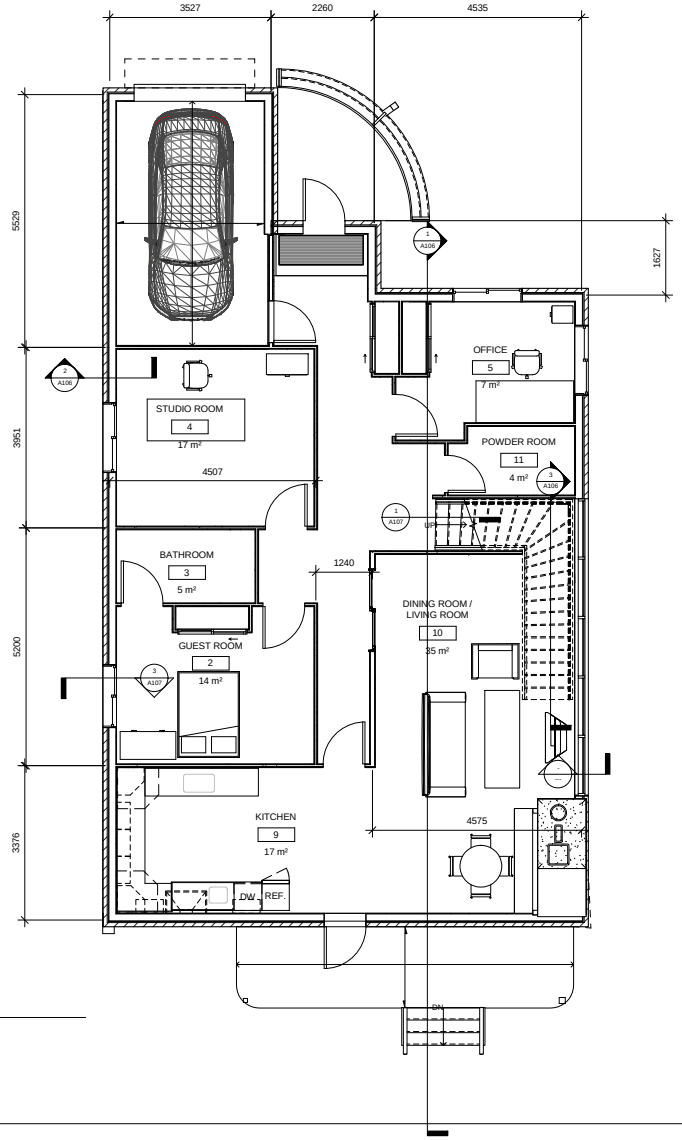

1 Ground Floor
1 : 50

www.autodesk.com/revit

Consultant
Address
Address
Phone
Fax
e-mail

No.	Description	Date

Sheridan Architecture
TERM PROJECT

Ground Floor

Project number	0001
Date	29/03/2014
Drawn by	IRFAQ AHMAD
Checked by	-

A101

Scale 1 : 50

03/04/2014 10:04:21 AM