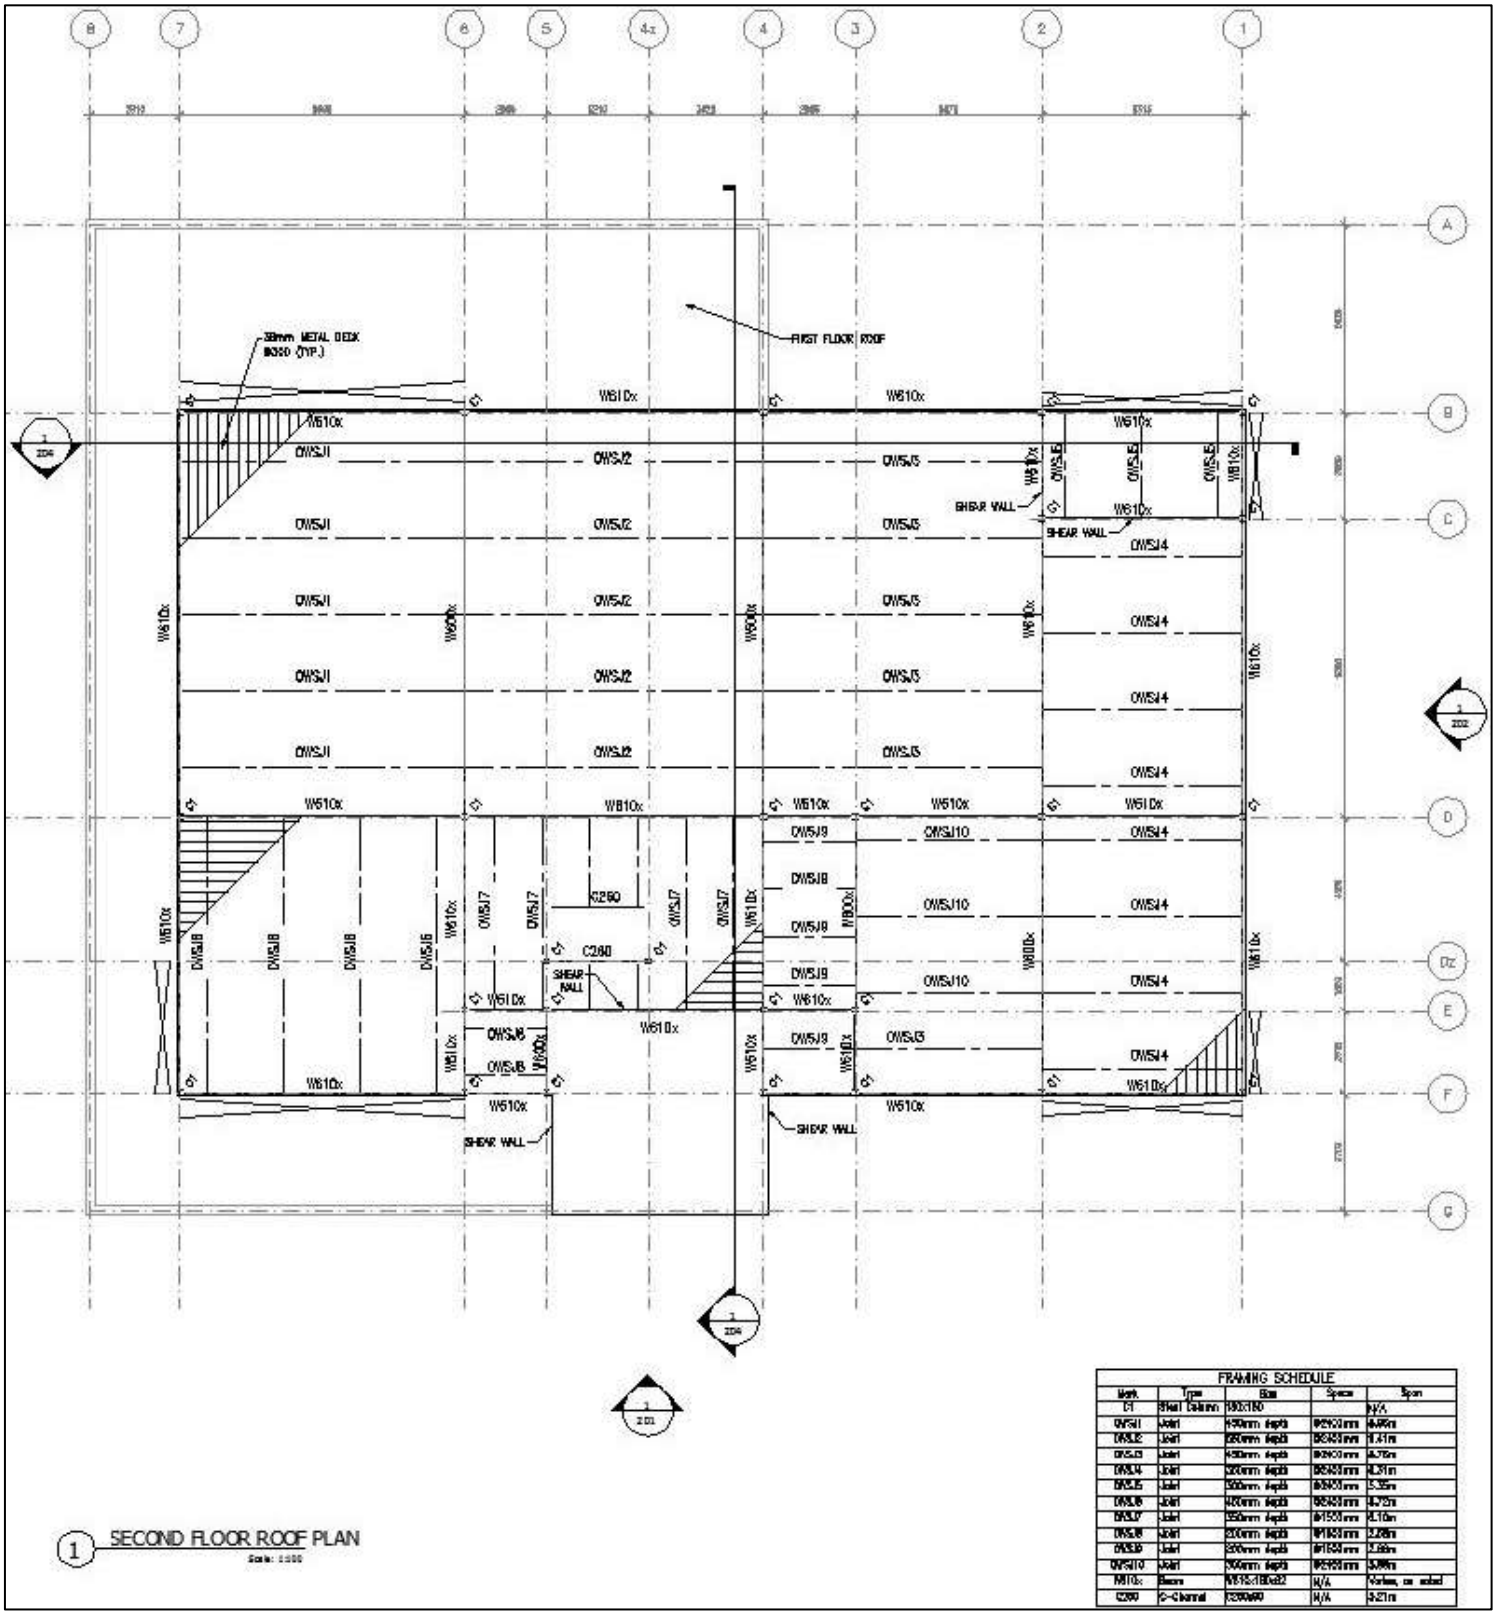

FRAMING SCHEDULE

Mark	Type	Size	Space	Span
C1	Steel Column	180x180		N/A
OWSJ1	Joist	450mm depth	@620mm	6.49m
OWSJ2	Joist	600mm depth	@540mm	11.41m
OWSJ3	Joist	450mm depth	@620mm	6.75m
OWSJ4	Joist	300mm depth	@540mm	4.31m
OWSJ5	Joist	300mm depth	@540mm	5.35m
OWSJ6	Joist	450mm depth	@540mm	4.75m
OWSJ7	Joist	350mm depth	@1550mm	4.10m
OWSJ8	Joist	300mm depth	@1550mm	2.68m
OWSJ9	Joist	300mm depth	@1550mm	3.99m
OWSJ10	Joist	300mm depth	@1550mm	5.99m
W610x	Beam	W610x125x82	N/A	Varies, as noted
C250	C-Channel	C250x60	N/A	3.21m

1 SECOND FLOOR ROOF PLAN

Scale: 1:100