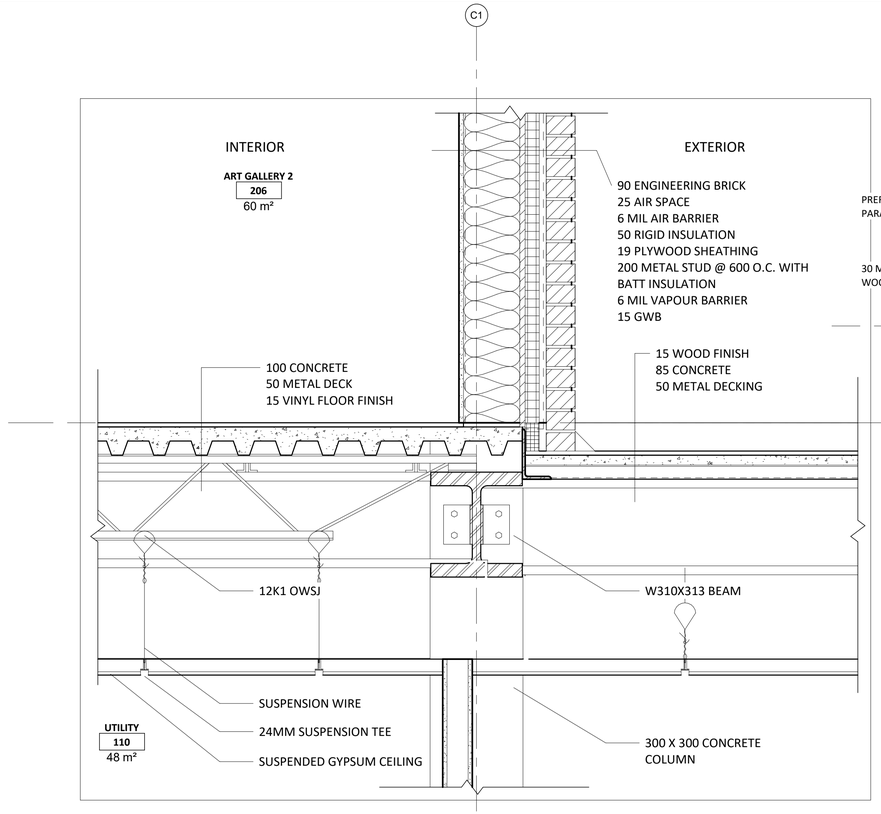

1 A500 ROOF TERRACE TO WALL DETAIL

1 : 10

DRAWN BY: LAIKA JACINTO

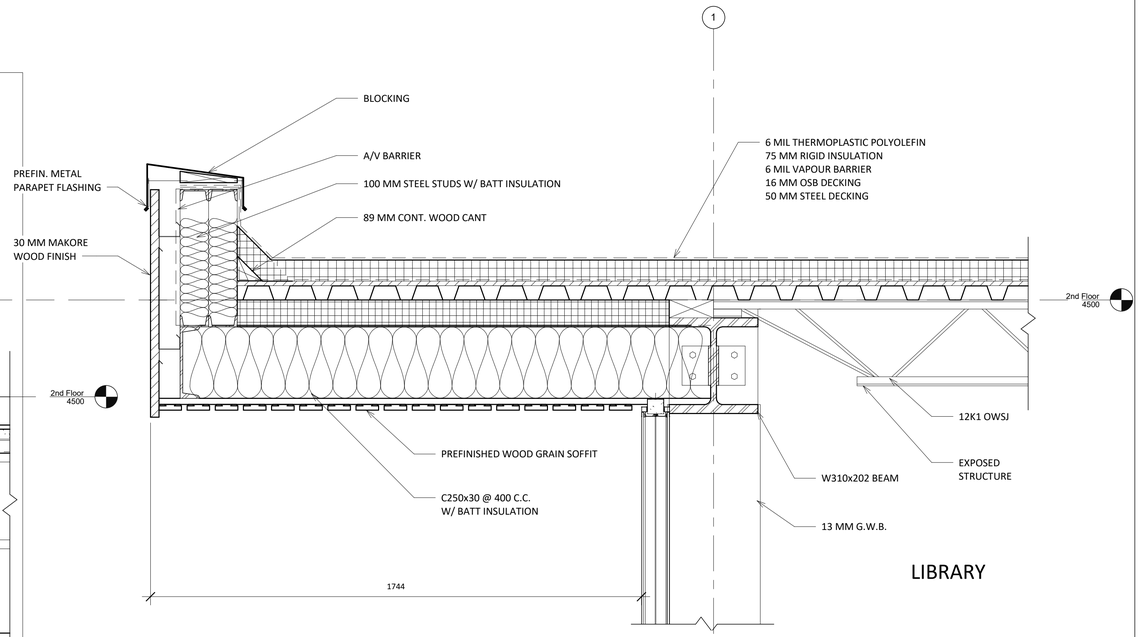

2 A500 WHITE ROOF TO PARAPET DETAIL

1 : 10

DRAWN BY: MICHELLE VIEN

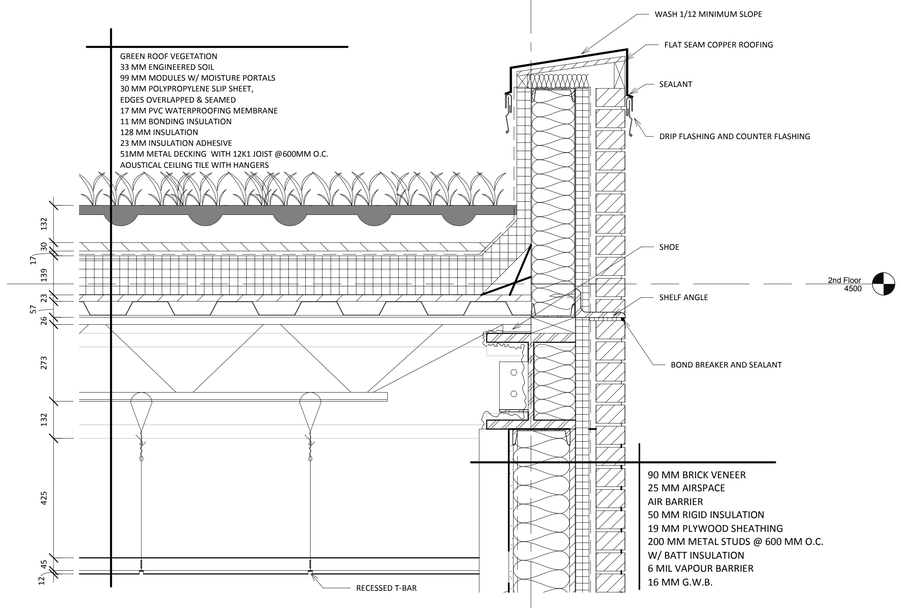

3 A500 GREEN ROOF TO PARAPET DETAIL

1 : 10

DRAWN BY: ELIJAHBEL ATIENZA

GENERAL NOTES:

1. VERIFY ALL DIMENSIONS PRIOR TO CONSTRUCTION.
2. DO NOT SCALE DRAWINGS. USE WRITTEN DIMENSIONS.
3. USE ONLY LATEST REVISION DRAWINGS.
4. REPORT ALL ERRORS OR OMISSIONS TO THE ARCHITECT OR DESIGN ENGINEER AS APPLICABLE.
5. THE DRAWINGS ARE THE PROPERTY OF THE ARCHITECT. UNAUTHORIZED USE IS PROHIBITED.

No.	Description	Date

BAX

NINTH LINE COMMUNITY CENTRE

SECTION DETAIL

Date	August 2017
Drawn by	As Indicated
Checked by	Abdulhaq Khandwalla

A500

Scale 1 : 10